SKETCH SHOWING DESILTING & RESETTING OF FOOTPATH SLABS AT ST. MARYS SCHOOL ROAD IN IST MAIN ROAD, IN WARD NO-13 IN SHETTYHALLI SUB DIVISION.

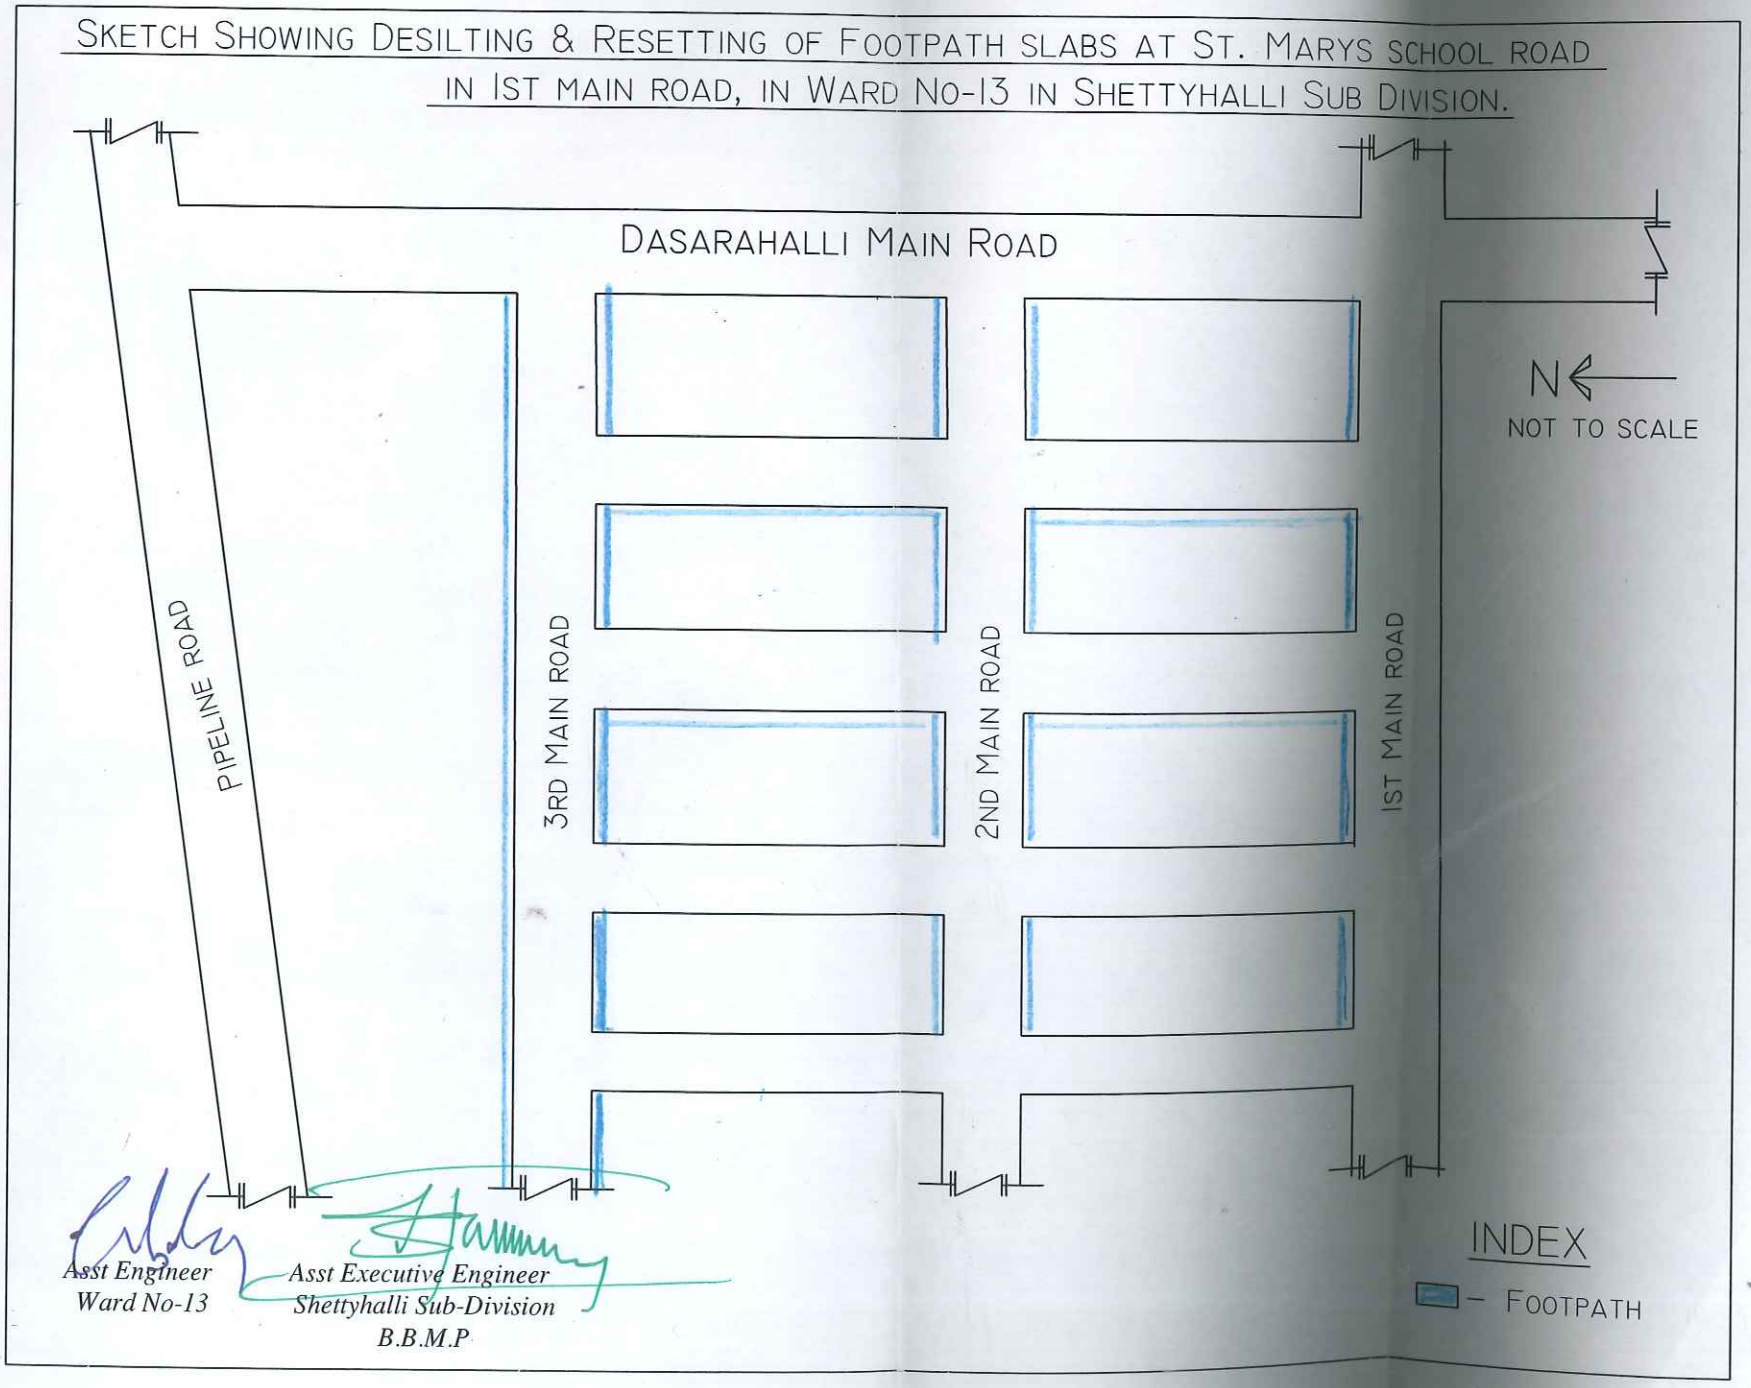

Asst Engineer
Ward No-13

Asst Executive Engineer
Shettyhalli Sub-Division
B.B.M.P